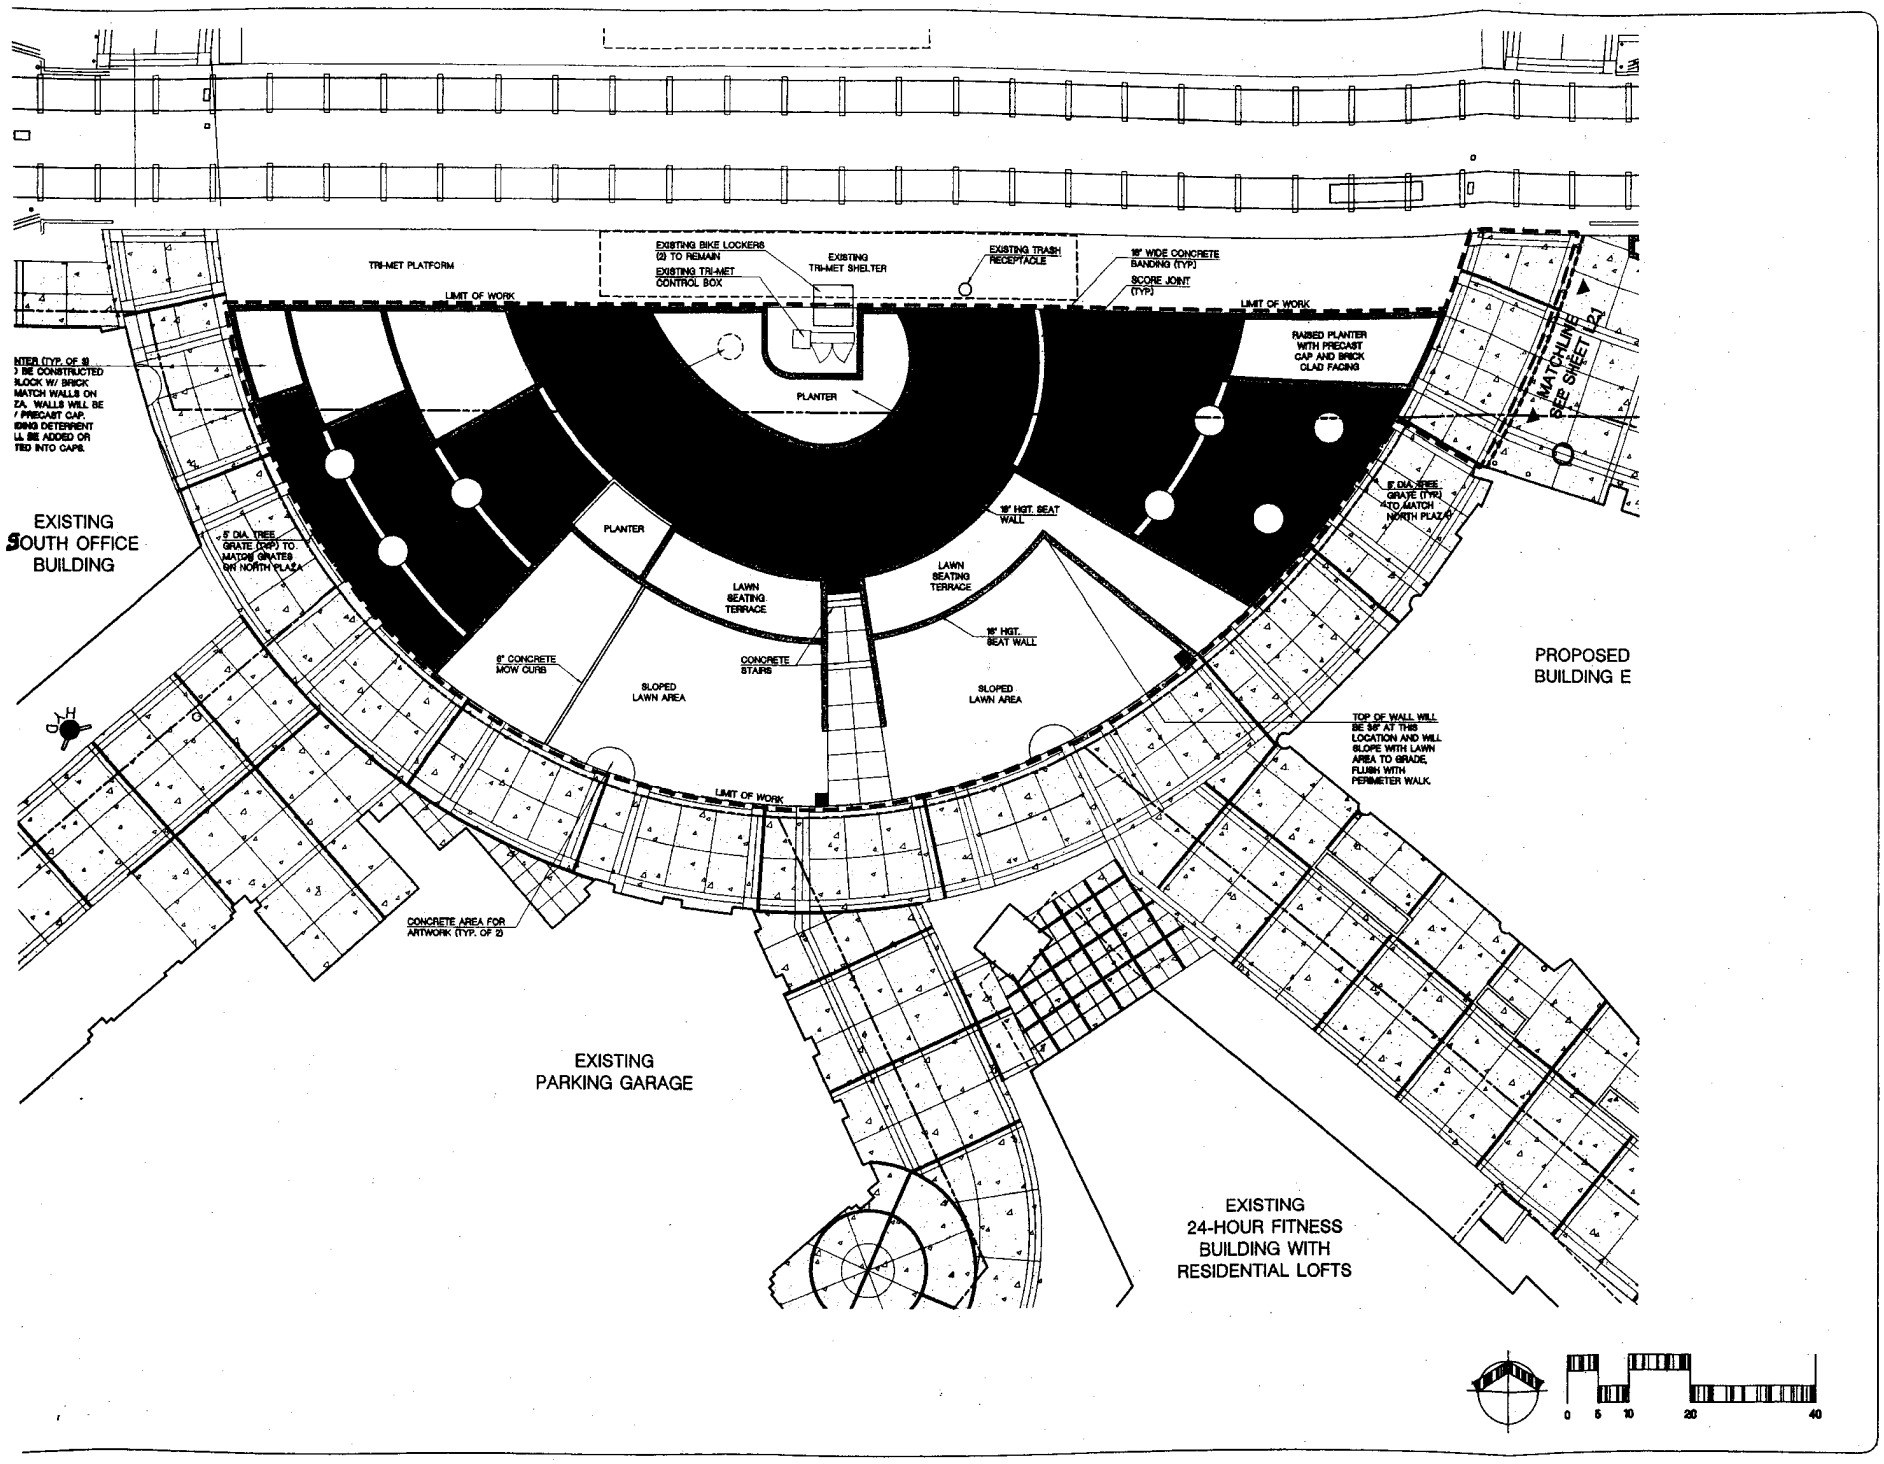

W R O DESIGN INC
5415 SW Westgate Dr, Ste 100 Portland, OR 97221
Tel. 503.419.2500 Fax. 503.419.2600
PLANNERS • ENGINEERS • LANDSCAPE ARCHITECTS • SURVEYORS

SOUTH PLAZA SITE PLAN
THE ROUND SOUTH PLAZA
DORN PLATZ COMPANY
Beaverton, Oregon

REGISTERED 500 ANDREW H. HILL OREGON 06/07/08 LANDSCAPE ARCHITECT
PRELIMINARY
EXPIRES 06/30/08
CLARK CERTIFIED LANDSCAPE ARCHITECT

PROJECT NO.:	DPC4746.00
DATE:	03/01/2008
DESIGNED BY:	JLP
DRAWN BY:	JLP
CHECKED BY:	ADH

SITE PLAN DD2.0